Brownell Ave
Station 30 St
Marshall Blvd

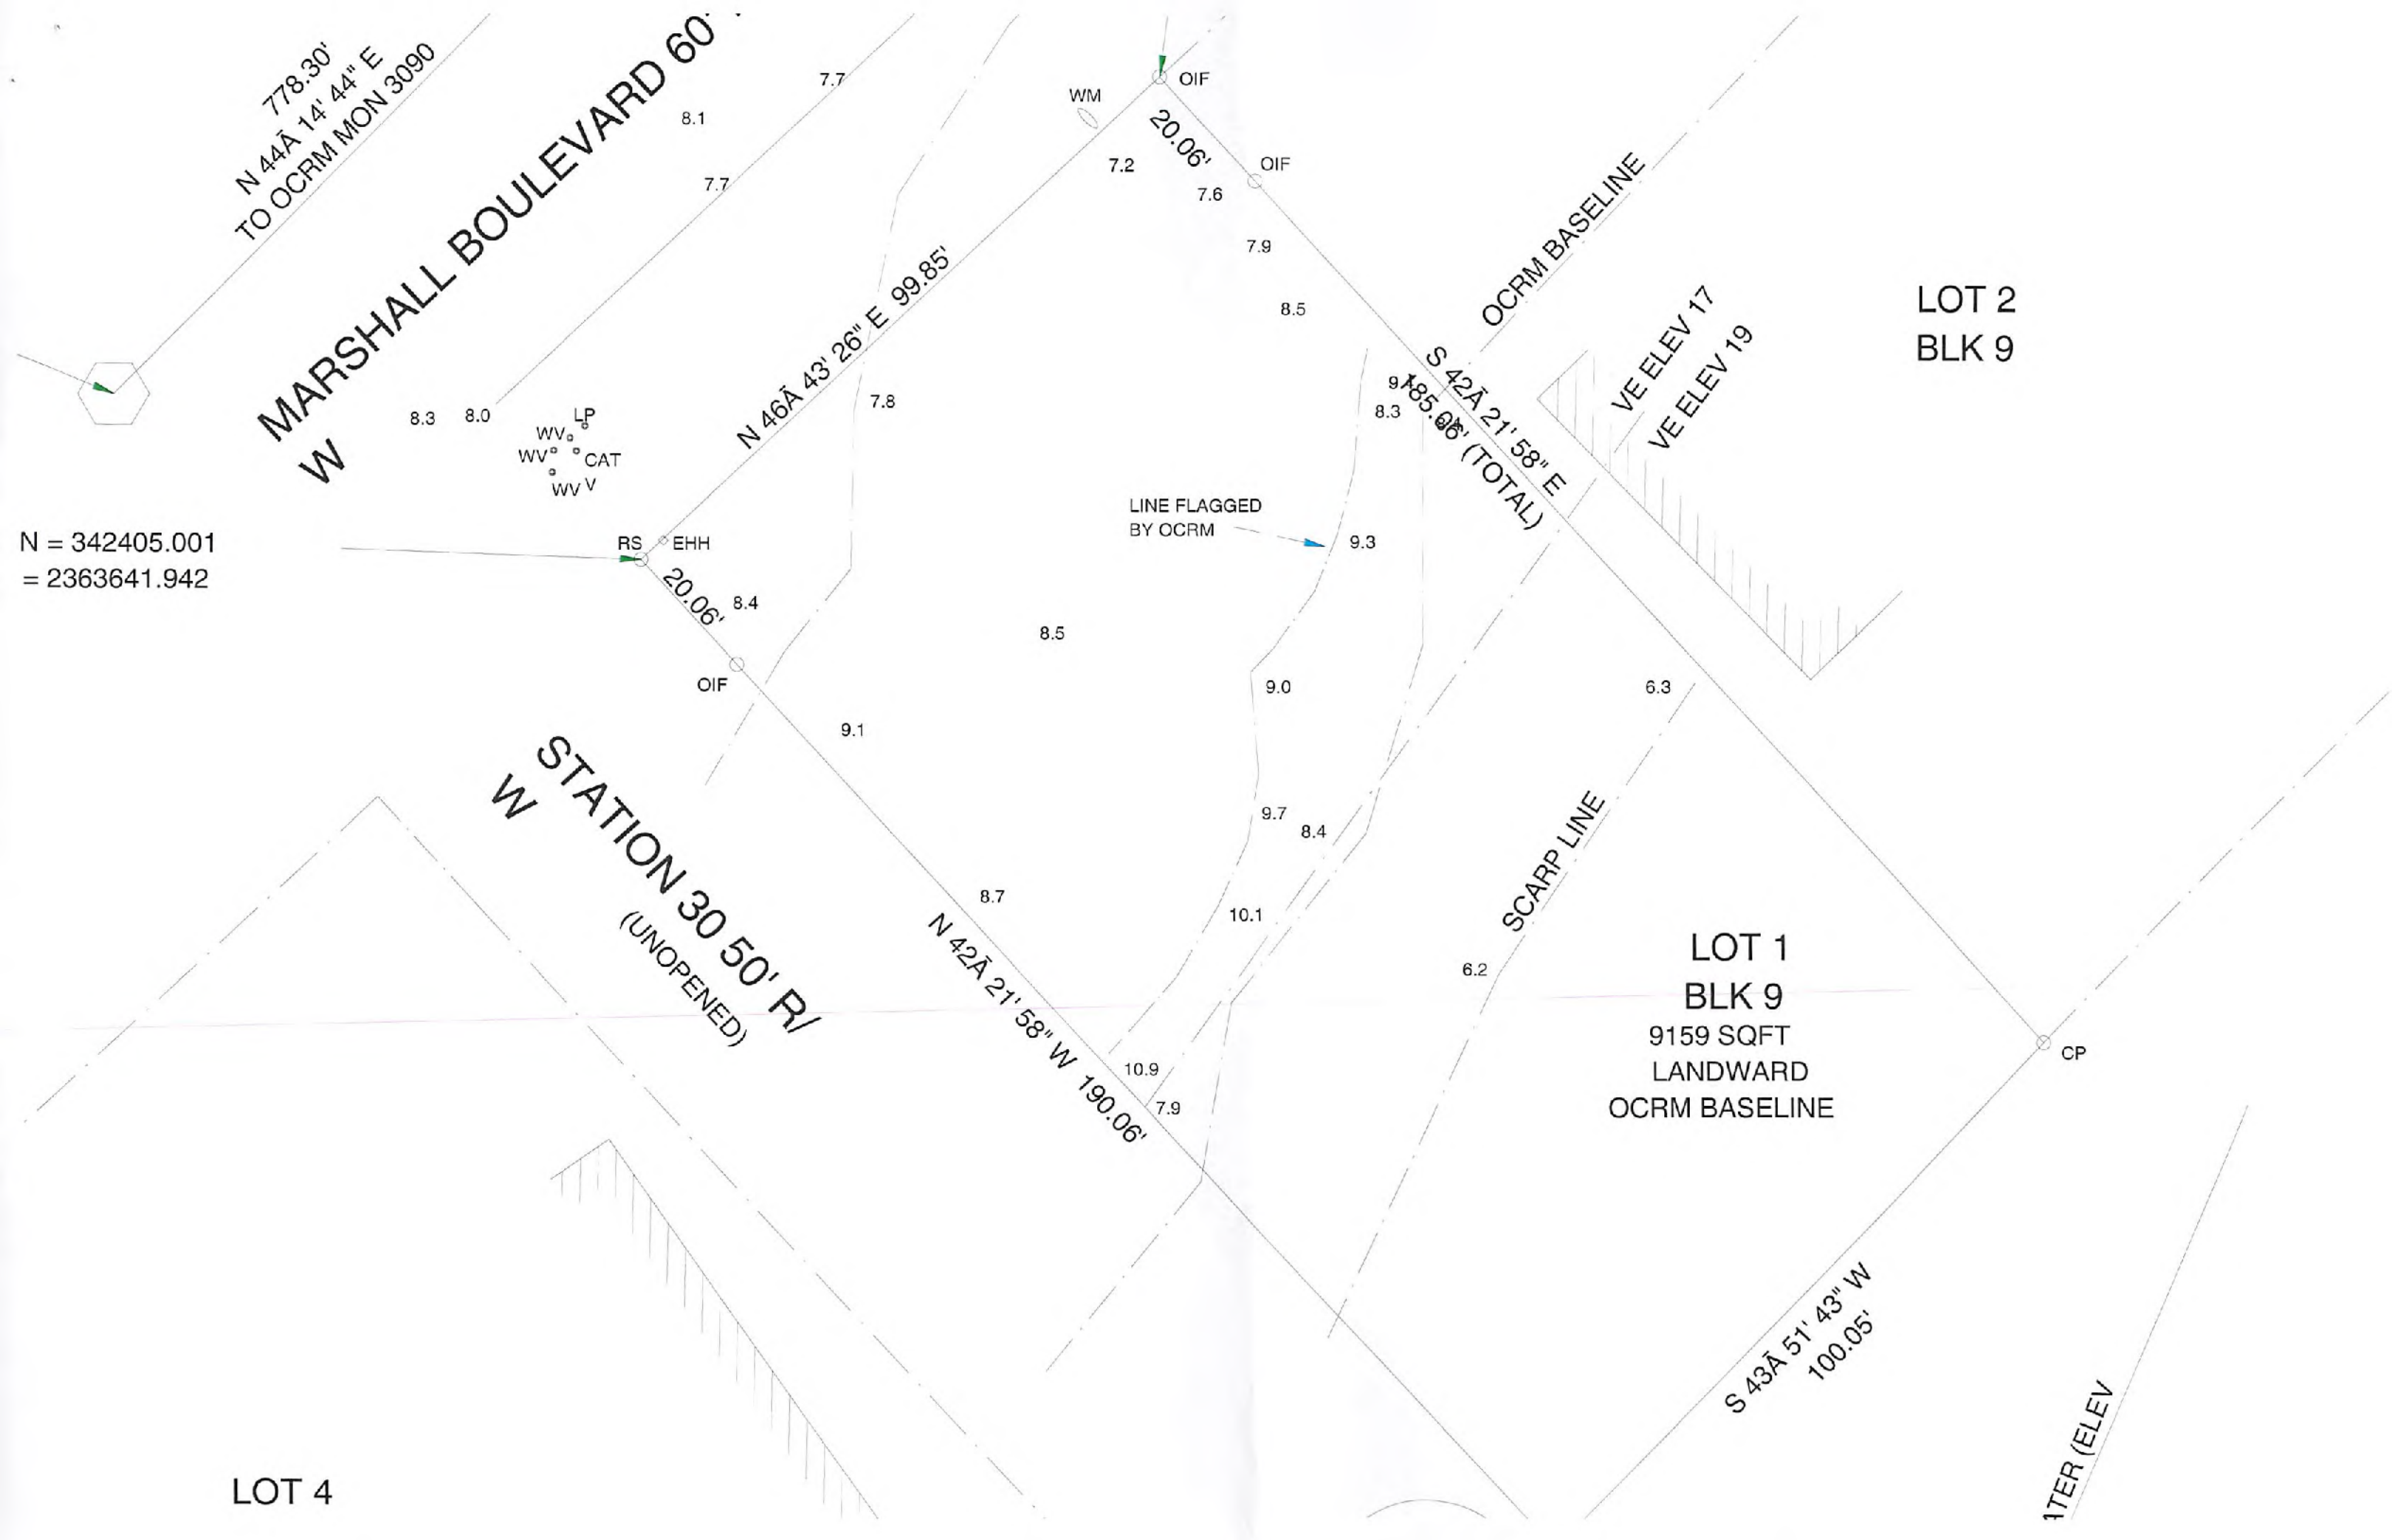
778.30'
N 44Ã 14' 44" E
TO OCRM MON 3090
MARSHALL BOULEVARD 60'
W
7.7
8.1
7.7
8.3
8.0
WV
LP
WV
CAT
WV
V
N 46Ã 43' 26" E 99.85'
7.8
WM
OIF
20.06'
7.2
OIF
7.6
7.9
8.5
OCRM BASELINE
S 42Ã 21' 58" E
185.06' (TOTAL)
9.1
8.3
VE ELEV 17
VE ELEV 19
LOT 2
BLK 9
N = 342405.001
= 2363641.942
RS
EHH
20.06'
8.4
LINE FLAGGED
BY OCRM
9.3
8.5
OIF
9.0
6.3
9.1
STATION 30 50' R/
W
(UNOPENED)
9.7
8.4
8.7
10.1
N 42Ã 21' 58" W 190.06'
SCARP LINE
6.2
LOT 1
BLK 9
9159 SQFT
LANDWARD
OCRM BASELINE
10.9
7.9
CP
S 43Ã 51' 43" W
100.05'
LOT 4

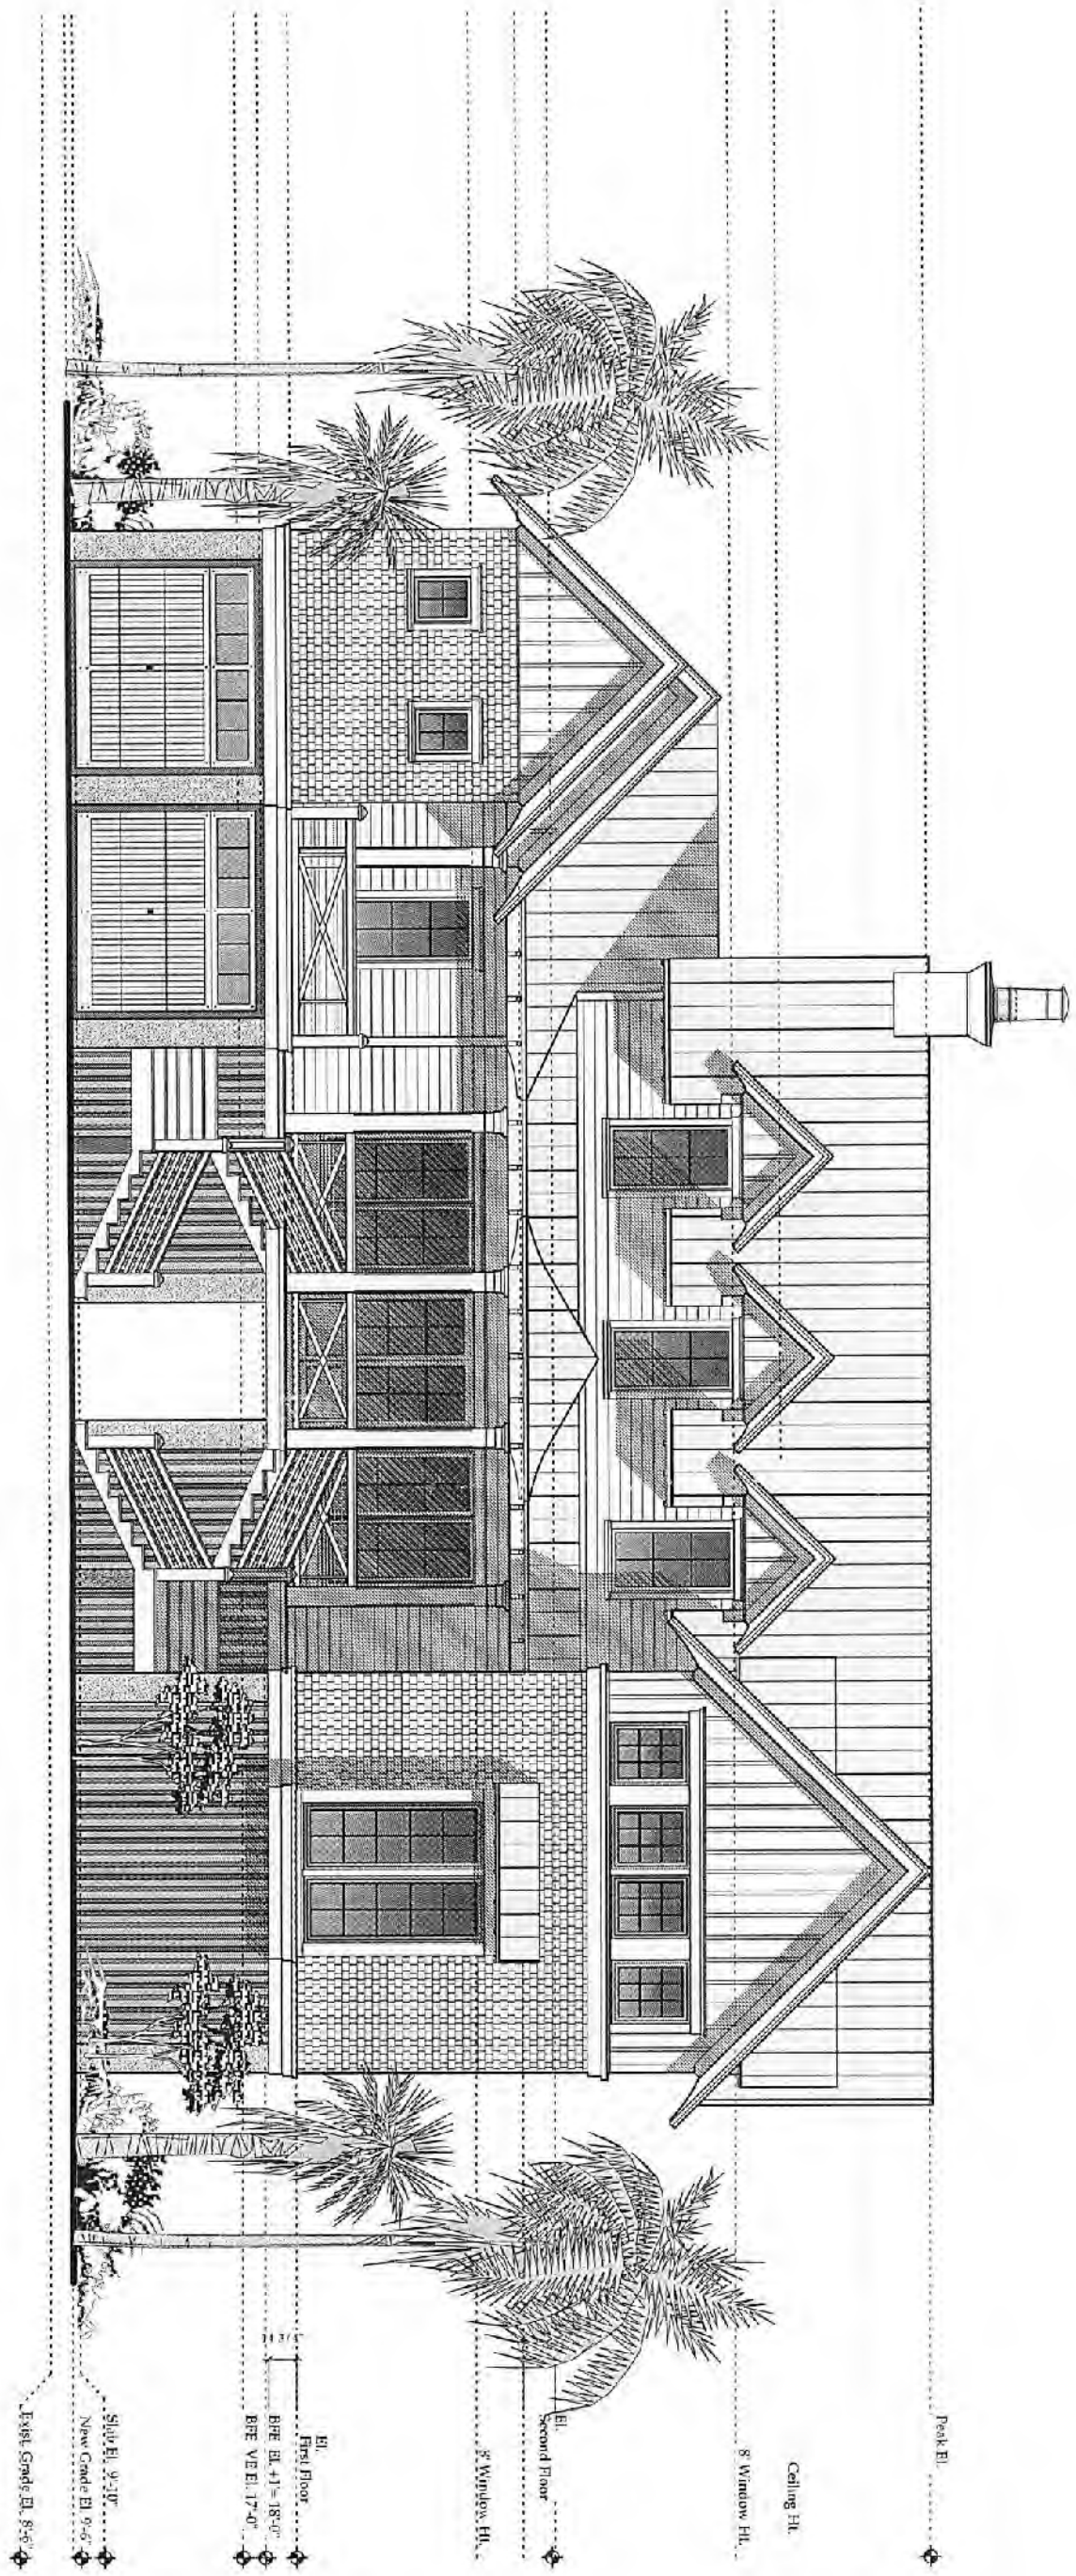

Drawing No.	North Elevation	Drawn By: SPH	Project No.	Print Date
A200				

Scale

HERLONG & ASSOCIATES, INC
ARCHITECTURE INTERIORS
(843) 866-9199 • herlongarchitects.com
103 Palm Blvd • Isle of Palms, SC 29451

Carter Residence

3001 Marshall Blvd.
Sullivan's Island, SC

No.	Issued For	Date
1	DRB	December 21, 2016
2		
3		
4		

No.	Issued For	Date
1	DRB	December 21, 2016
2		
3		
4		

Carter Residence

3001 Marshall Blvd.
Sullivan's Island, SC

HERLONG & ASSOCIATES, INC.
ARCHITECTURE INTERIORS
(843) 886-9199 • herlongarchitects.com
103 Palm Blvd. • Isle of Palms, SC 29451

Square

Plot Date

Project No.

Drawn: SPH

Drawing Title: **North Elevation**

Drawing No.

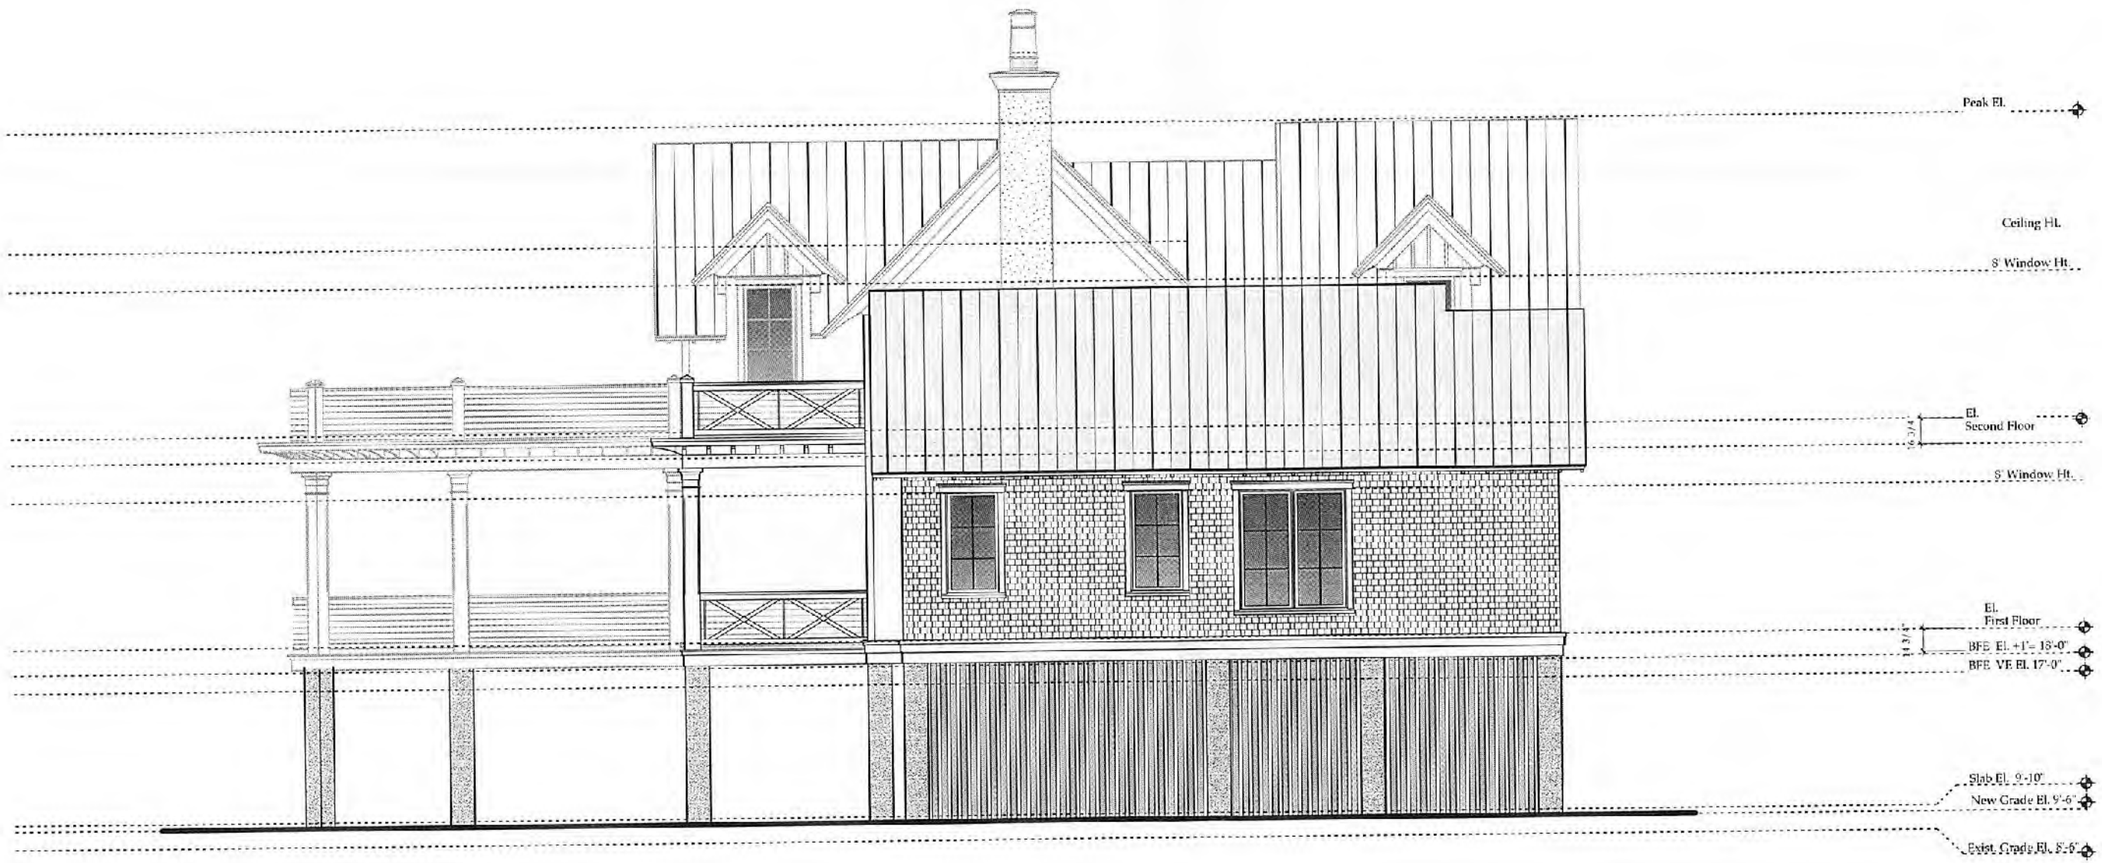

No.	Issued For	Date
1	DRB	December 21, 2016
2		
3		
4		

Carter Residence

3001 Marshall Blvd.
Sullivan's Island, SC

HERLONG & ASSOCIATES, INC.
ARCHITECTURE INTERIORS
(843) 886-9199 • herlongarchitects.com
103 Palm Blvd • Isle of Palms, SC 29451

Stamps

Plot Date

Project No.

Drawn: SPH

Drawing Title: **East Elevation**

Drawing No.: **A202**

No.	Issued For	Date
1	DRB	December 21, 2016
2		
3		
4		

Carter Residence

3001 Marshall Blvd.
Sullivan's Island, SC

HERLONG & ASSOCIATES, INC.
ARCHITECTURE INTERIORS
(843) 886-9199 • herlongarchitects.com
103 Palm Blvd. • Isle of Palms, SC 29451

Stamps

Plot Date

Project No.

Drawn: SPH

Drawing Title: **West Elevation**

Drawing No.: **A203**